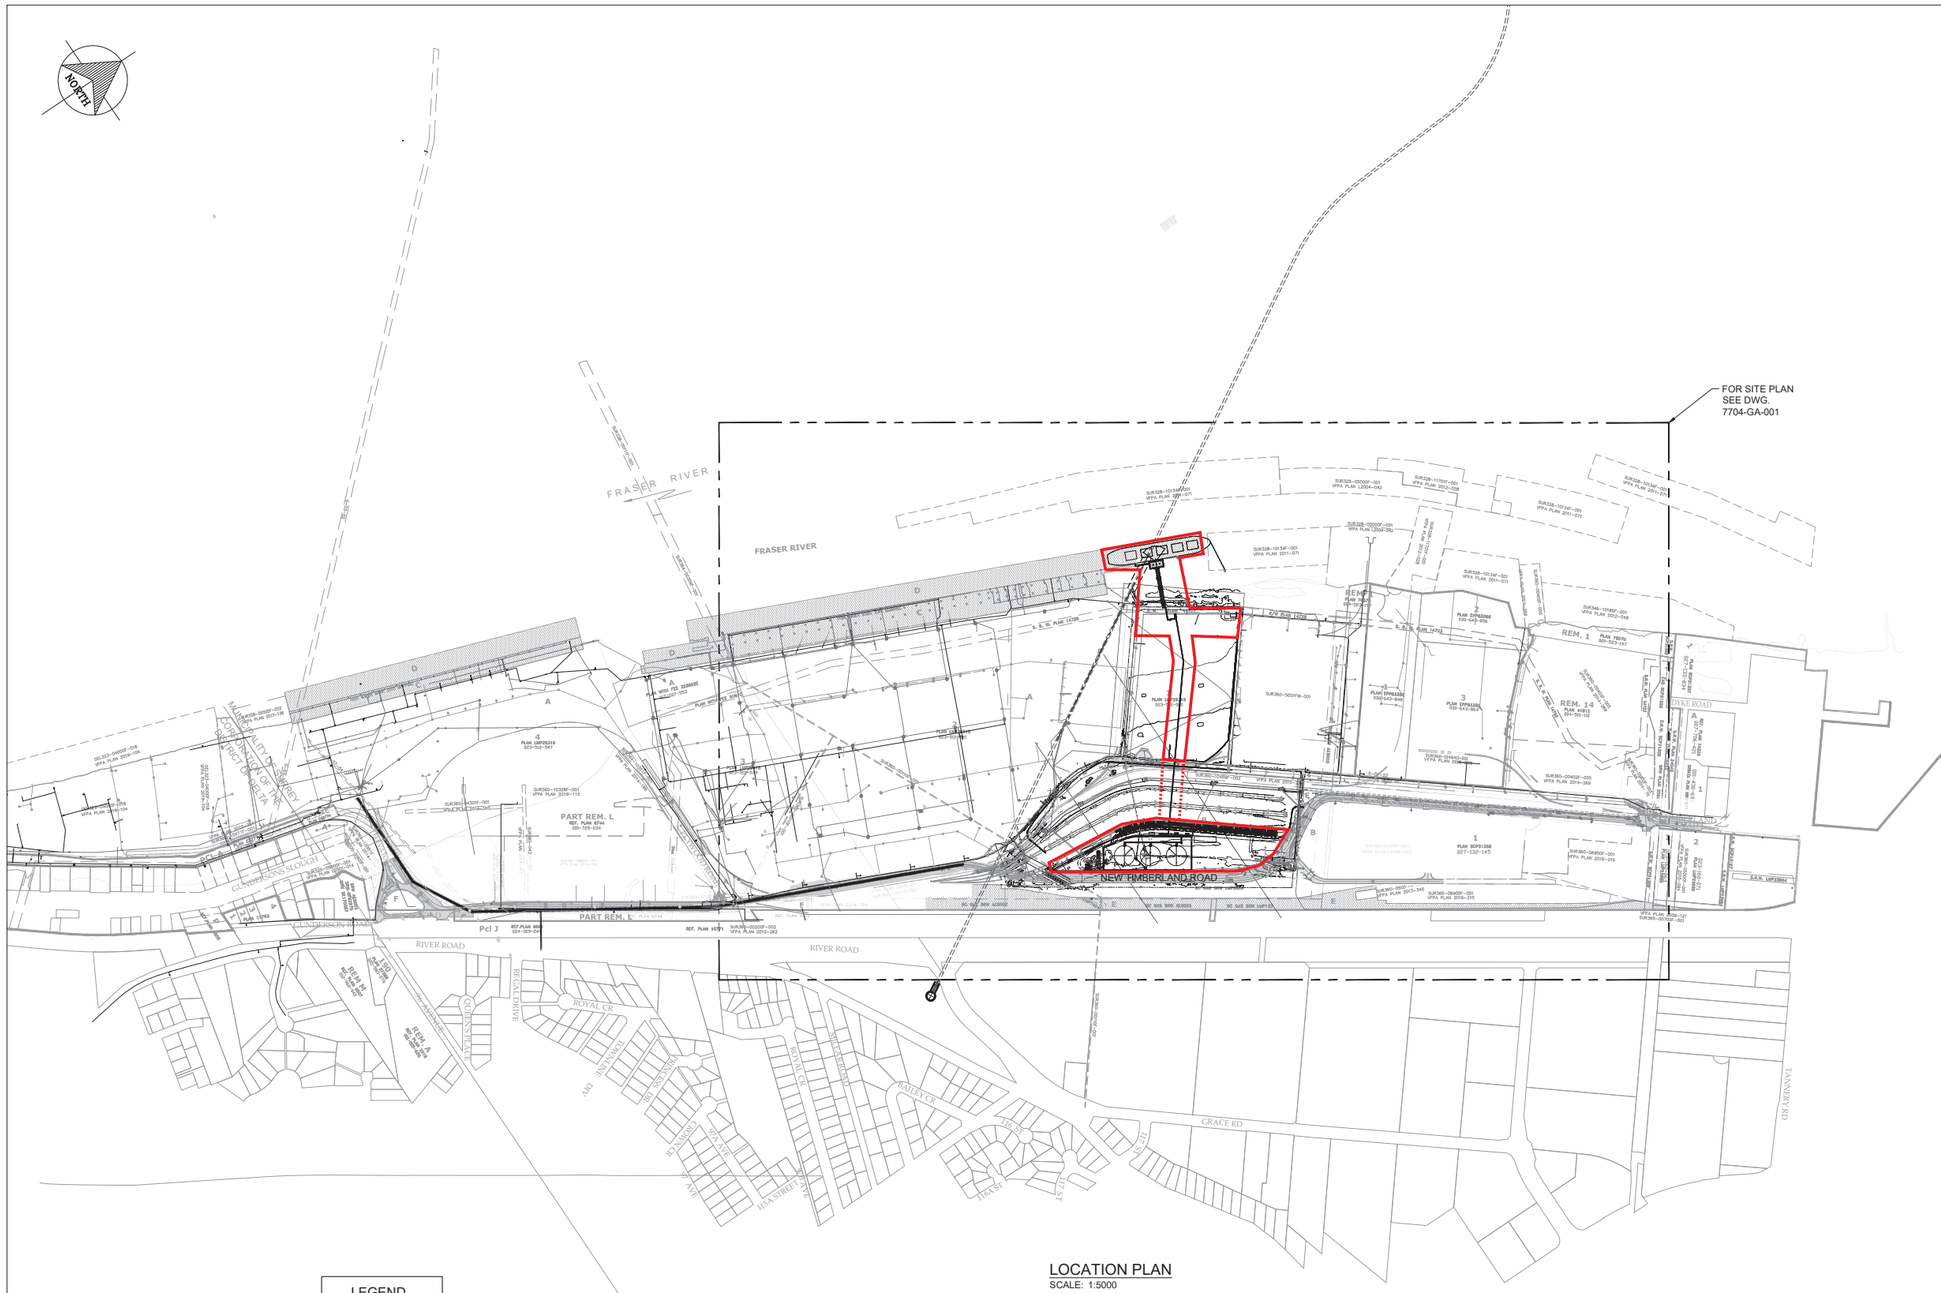

LOCATION PLAN
SCALE: 1:5000

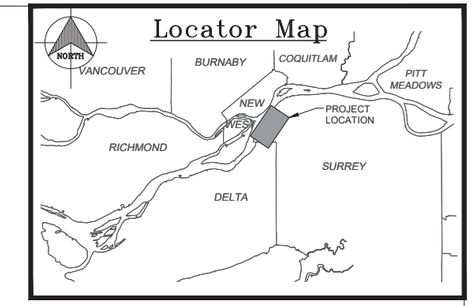

0 50m 100m 200m 300m 400m 500m
1 : 5000

LEGEND
NEW
EXISTING

PERMIT TO PRACTICE
SACRÉ-DAVEY ENGINEERING INC.
1003256
Engineers and Geoscientists British Columbia

ISSUED FOR TENDER

NOT FOR CONSTRUCTION

PROFESSIONAL SEAL
2022-08-29
PROFESSIONAL ENGINEER — PROVINCE OF BRITISH COLUMBIA — K. I. EL-AJOUZ # 33216

No.	DATE	DESCRIPTION	DRAWN	CHK'D	DESIGN	CHK'D	APP'D
D	AUG25/22	ISSUED FOR TENDER	SN				
C	JUN30/22	RE-ISSUED FOR PERMIT	SN		KS		
B	JUN30/22	ISSUED FOR PERMIT	TM		KS		
A	JUN28/22	ISSUED FOR CLIENT REVIEW	SN		KS		

ISSUE / REVISIONS

DP WORLD PORTS & TERMINALS FRASER SURREY

CONSULTANT: SACRÉ DAVEY

TITLE: CANOLA OIL TRANSLOAD FACILITY LOCATION PLAN

DRAWING SCALE	PROJECT NUMBER	DRAWING NUMBER	REV.
1:5000	7704	7704-GA-000	D

Filename: Z:\Jobs\A To H\DP World Canada\7819 Canola Export OE Ph 1\9 Drawings\5 CAD\5 Mech\7704-GA-000.dwg - 000
Last Saved: Aug. 26/22 9:37am Plotted: Aug. 26/22